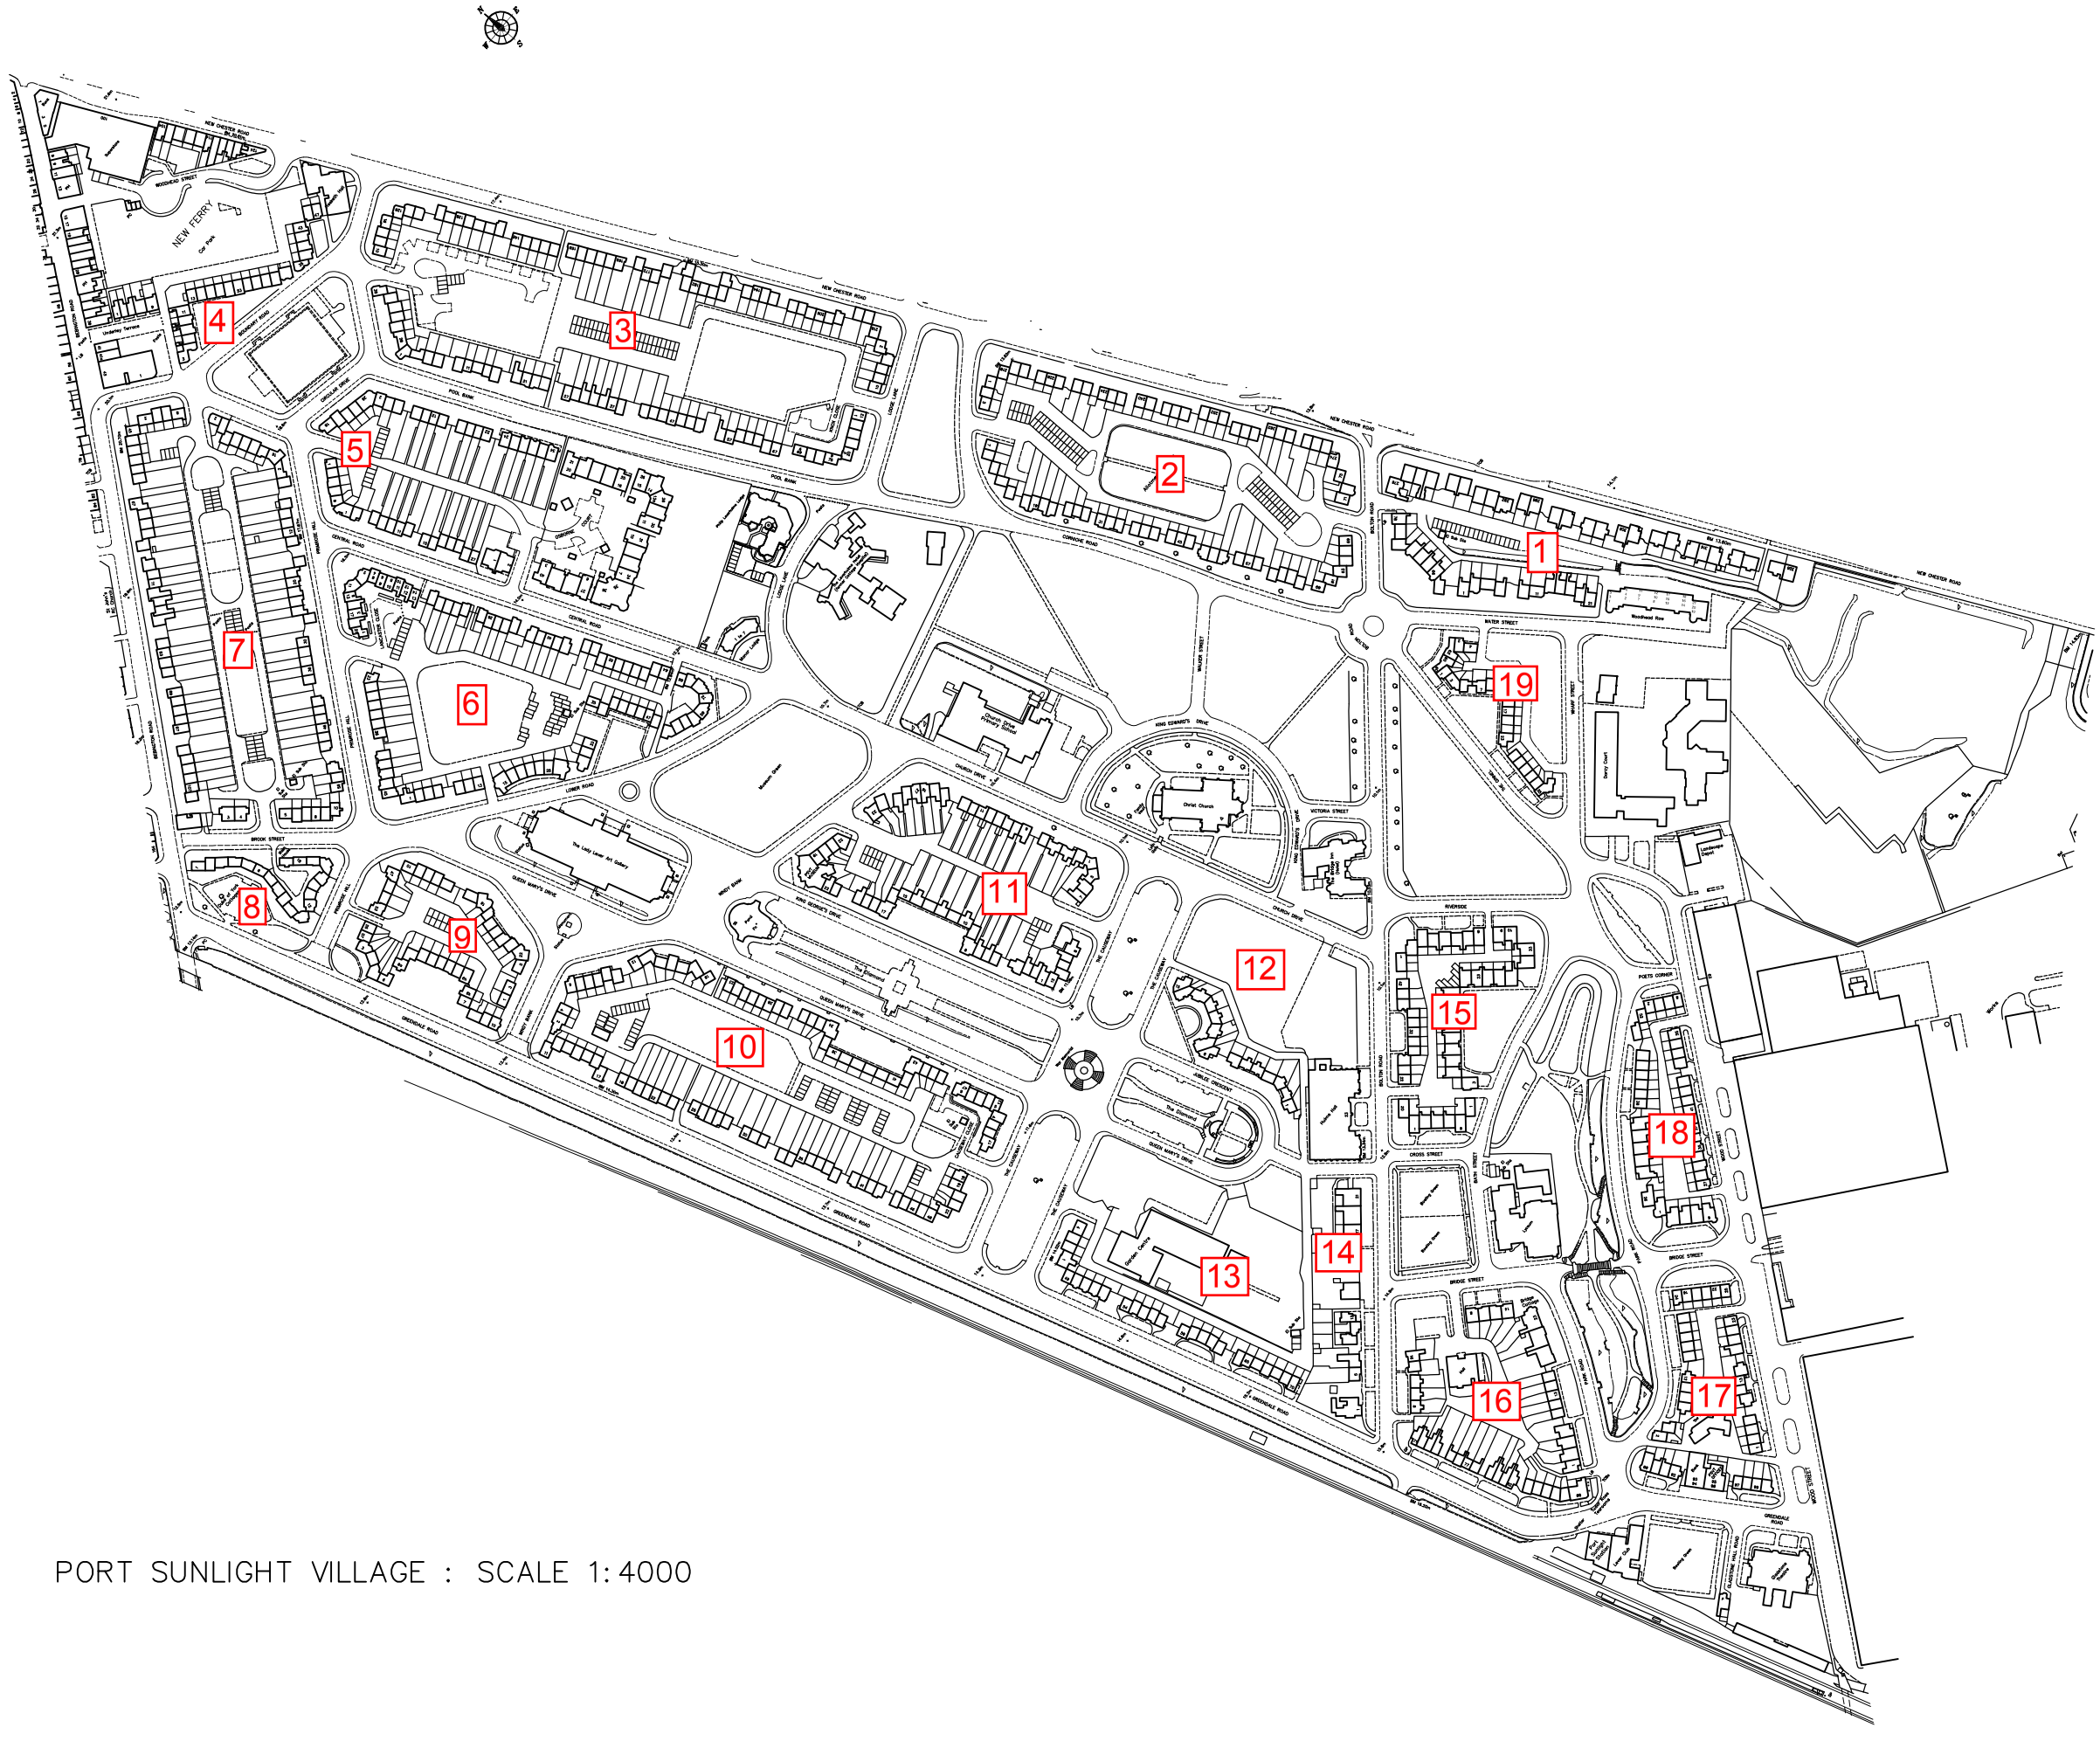

PORT SUNLIGHT VILLAGE : SCALE 1:4000

Notes.

- All dimensions to be checked on site.
- No dimensions to be scaled from this drawing unless otherwise stated.

Revision No.	Date		Checked By	Revision By
A	26.4.17	ADDITIONAL ANNOTATION ADDED. EXTENSION TO HOTEL ADDED		IWL

BYROM CLARK ROBERTS
ARCHITECTS + SURVEYORS + ENGINEERS

Washbrook House Talbot Road Old Trafford M32 0FP
Tel: 0161 875 0600 Fax: 0161 875 0601

First Floor Swan House Russell Street Chester CH3 5AL
Tel: 01244 348 849 Fax: 01244 320 783

Unit 2 Millwright 49 Byron Street Leeds LS2 7NA
Tel: 0113 388 8000 Fax: 0113 388 8001

Electric Works Sheffield Digital Campus Sheffield S1 2BJ
Tel: 0114 286 6263

©Byrom Clark Roberts Ltd

Client.
THE PORT SUNLIGHT VILLAGE TRUST

Project.
CONSERVATION & MANAGEMENT PLAN

Drawing Title.
ORDNANCE SURVEY PLAN
PORT SUNLIGHT VILLAGE
Revised April 2017

Scale.	Date.	Drawn.	Check.
1:4000 @A3	4.17	IWL	

Job No.	Drawing No.	Rev.
5117/0904	01	A